

WHISPERS FROM THE FOOTLANDS OF NANDI HILLS

TRANQVILLE by mh

TIMELESS WEEKEND VILLA PLOTS

Nandi Hills





AT TRANQVILLE, TIME SLOWS DOWN

This is the story of weekends well spent, memories waiting to be made, and a life connected to the beauty of the hills. Nestled at the foothills of the iconic Nandi Hills, Tranqville offers just 43 exclusive plots designed for those who seek a serene escape. Luxury is redefined, not by opulence, but by the quiet indulgence of space, serenity, and nature. Just a short drive from the city, Tranqville invites you to craft your own weekend haven in one of the most coveted destinations. Welcome to Tranqville, where your weekend story begins.

2.75 Acres - 43 Plots

MASTER PLAN



LEGEND

- JOGGING / CLYCLING TRACK
- HERBAL GARDEN
- GAZEBO
- NATURE TRAIL


- 9.14M X 12.19M
- 9.14M X 15.24M
- VARIANTS



NOT TO SCALE

AMENITIES



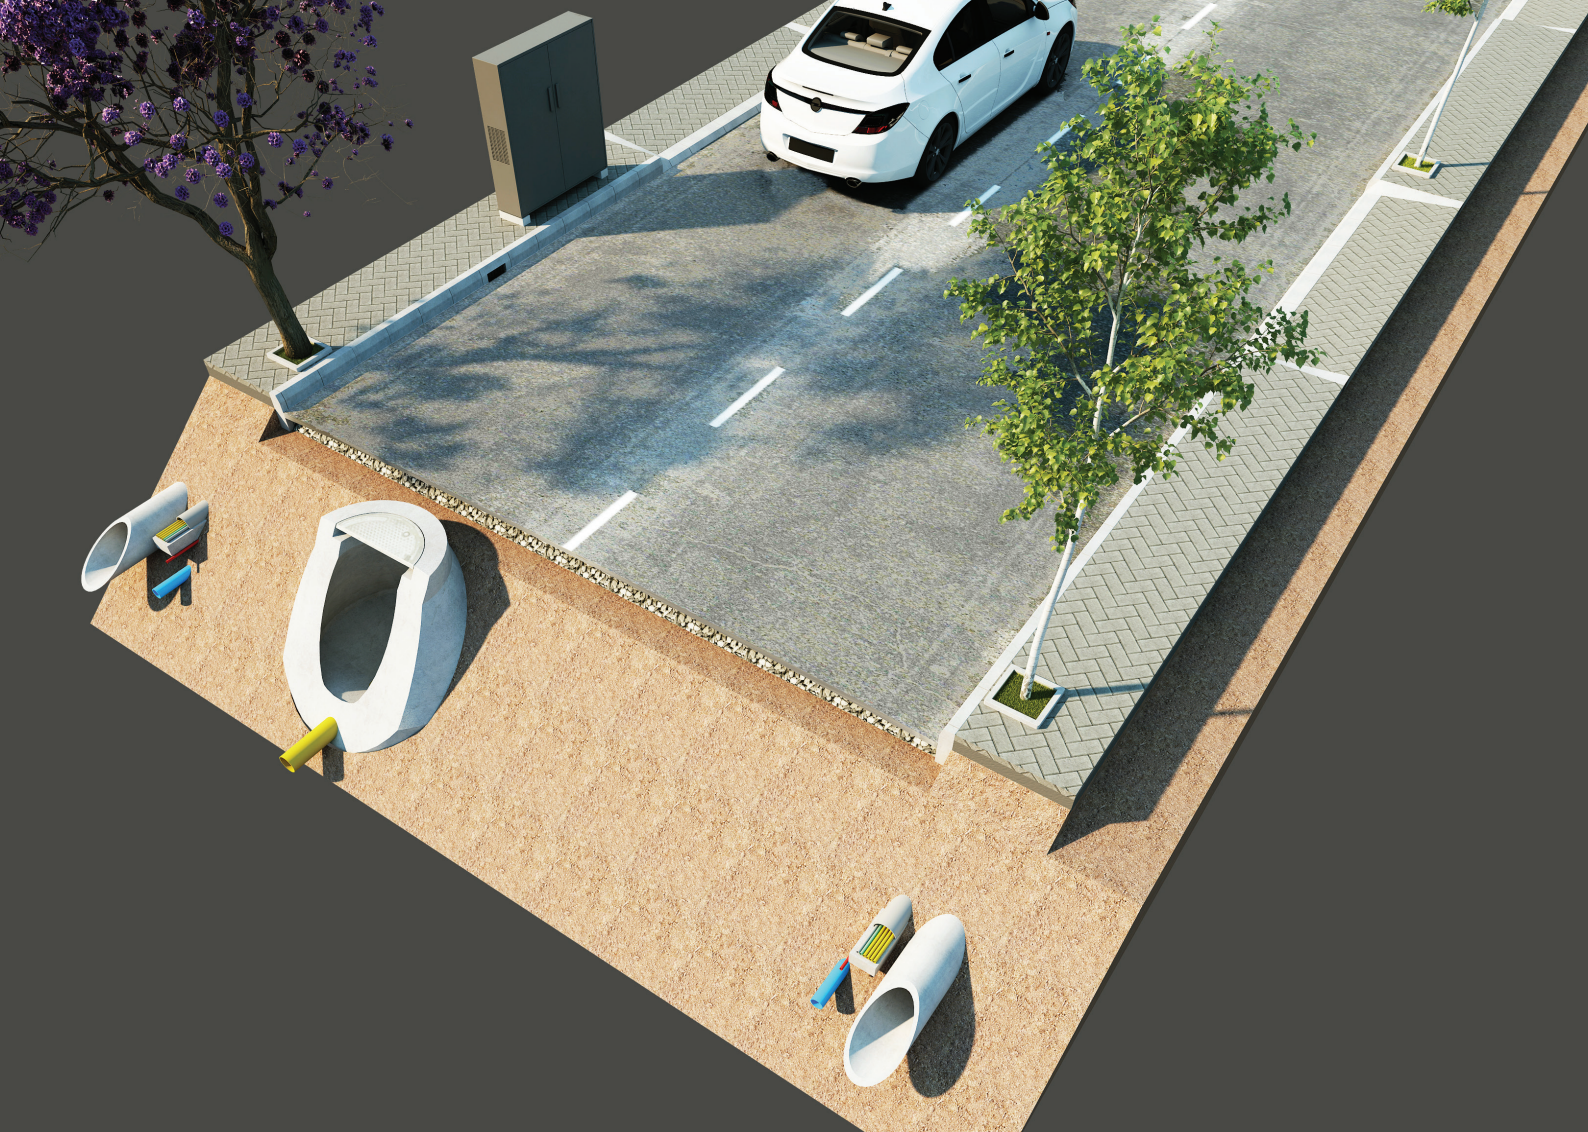

PREMIUM SPECIFICATIONS

- ◆ Concrete Roads
- ◆ Hume Pipe Storm Water Drain
- ◆ Sanitary Line for individual plots
- ◆ Water Supply Line for individual plots
- ◆ HT / LT under ground Electrical Cables with Transformers, Feeder Pillers
- ◆ Hydro pneumatic system with UG Sump
- ◆ Soak Pit
- ◆ Plantation along the road side / footpath
- ◆ Precast Kerb
- ◆ Footpath with Pavers
- ◆ Park with Trees and Shrubs as per landscape design
- ◆ Street Lights
- ◆ Borewell
- ◆ Rain Water Harvesting in Park
- ◆ Grand Entry with CCTV Surveillance

LOCATION MAP





Head Office
40, 1, Vittal Mallya Road,
Shanthala Nagar,
Ashok Nagar, Bengaluru,
Karnataka 560001
www.mhproperties.in

Scan For Site Location



☎ 782 995 9945